FIGURE 1 - OVERALL PROJECT CONTEXT PLAN

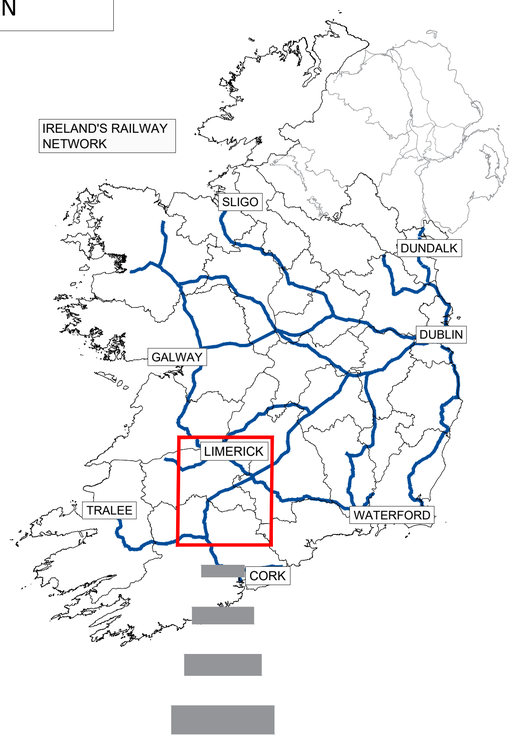

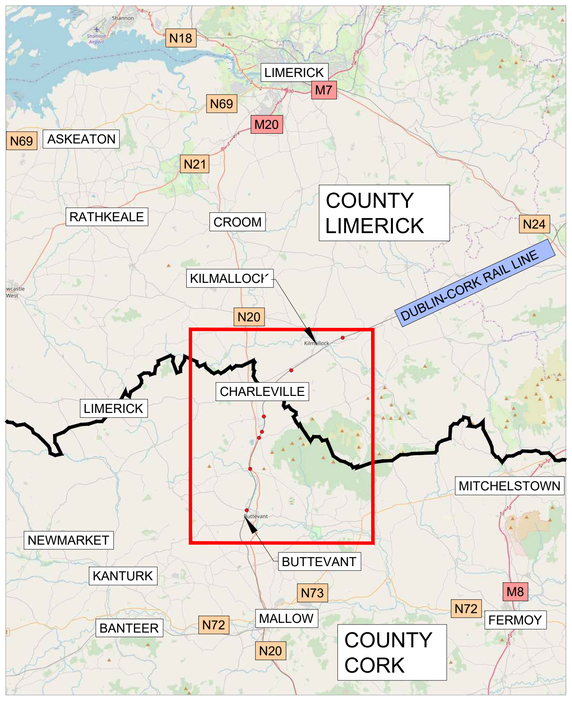

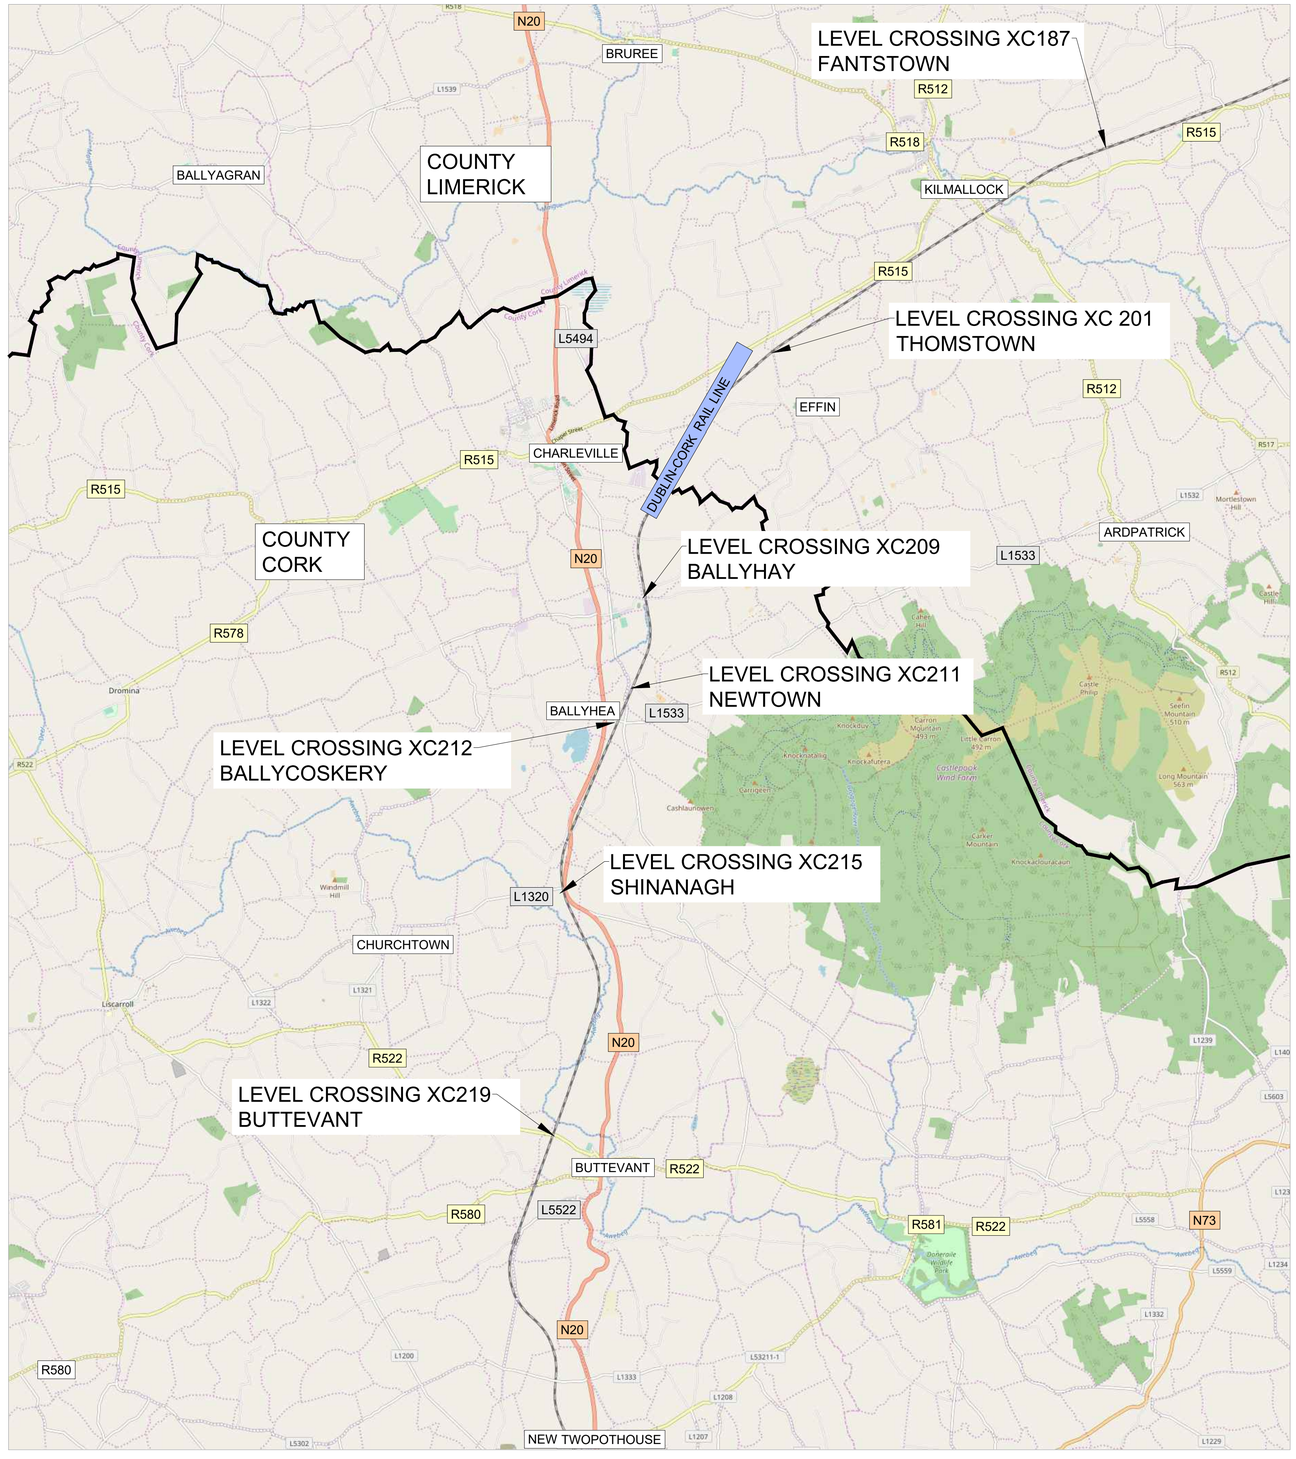

© Ordnance Survey Ireland. All rights reserved. Licence number EN 0039719

CIE Iarnród Éireann Infrastructure

Legend

- COUNTY BOUNDRY
- RAIL NETWORK

Rev	By	Date	Description
1	AB	APR '21	FINAL

Project:	CORK LINE LEVEL CROSSINGS
Component:	RAILWAY ORDER EIA
Title:	OVERALL PROJECT CONTEXT PLAN
Designed: FMD	File Name: *
Drawn: WW	Original scales: NOT TO SCALE
Checked: FMD	Date: SEP '20
Drawing No.	32111000-JAC-HAC-XX-DR-CH-0001