FIGURE 5B(i)
XC211 - NEWTOWN

NOTES:

1. ALL DIMENSIONS ARE IN METRES UNLESS OTHERWISE STATED
2. PLEASE REFER TO THE CORRESPONDING:

JUNCTION SLIGHTLINE DRAWING:
32111000-JAC-HSR-XC211-DR-CH-0001

DRAINAGE DRAWING:
32111000-JAC-HDG-XC211-DR-0001

CONSTRUCTION SEQUENCING DRAWING:
32111000-JAC-GCN-XC211-DR-CO-0001

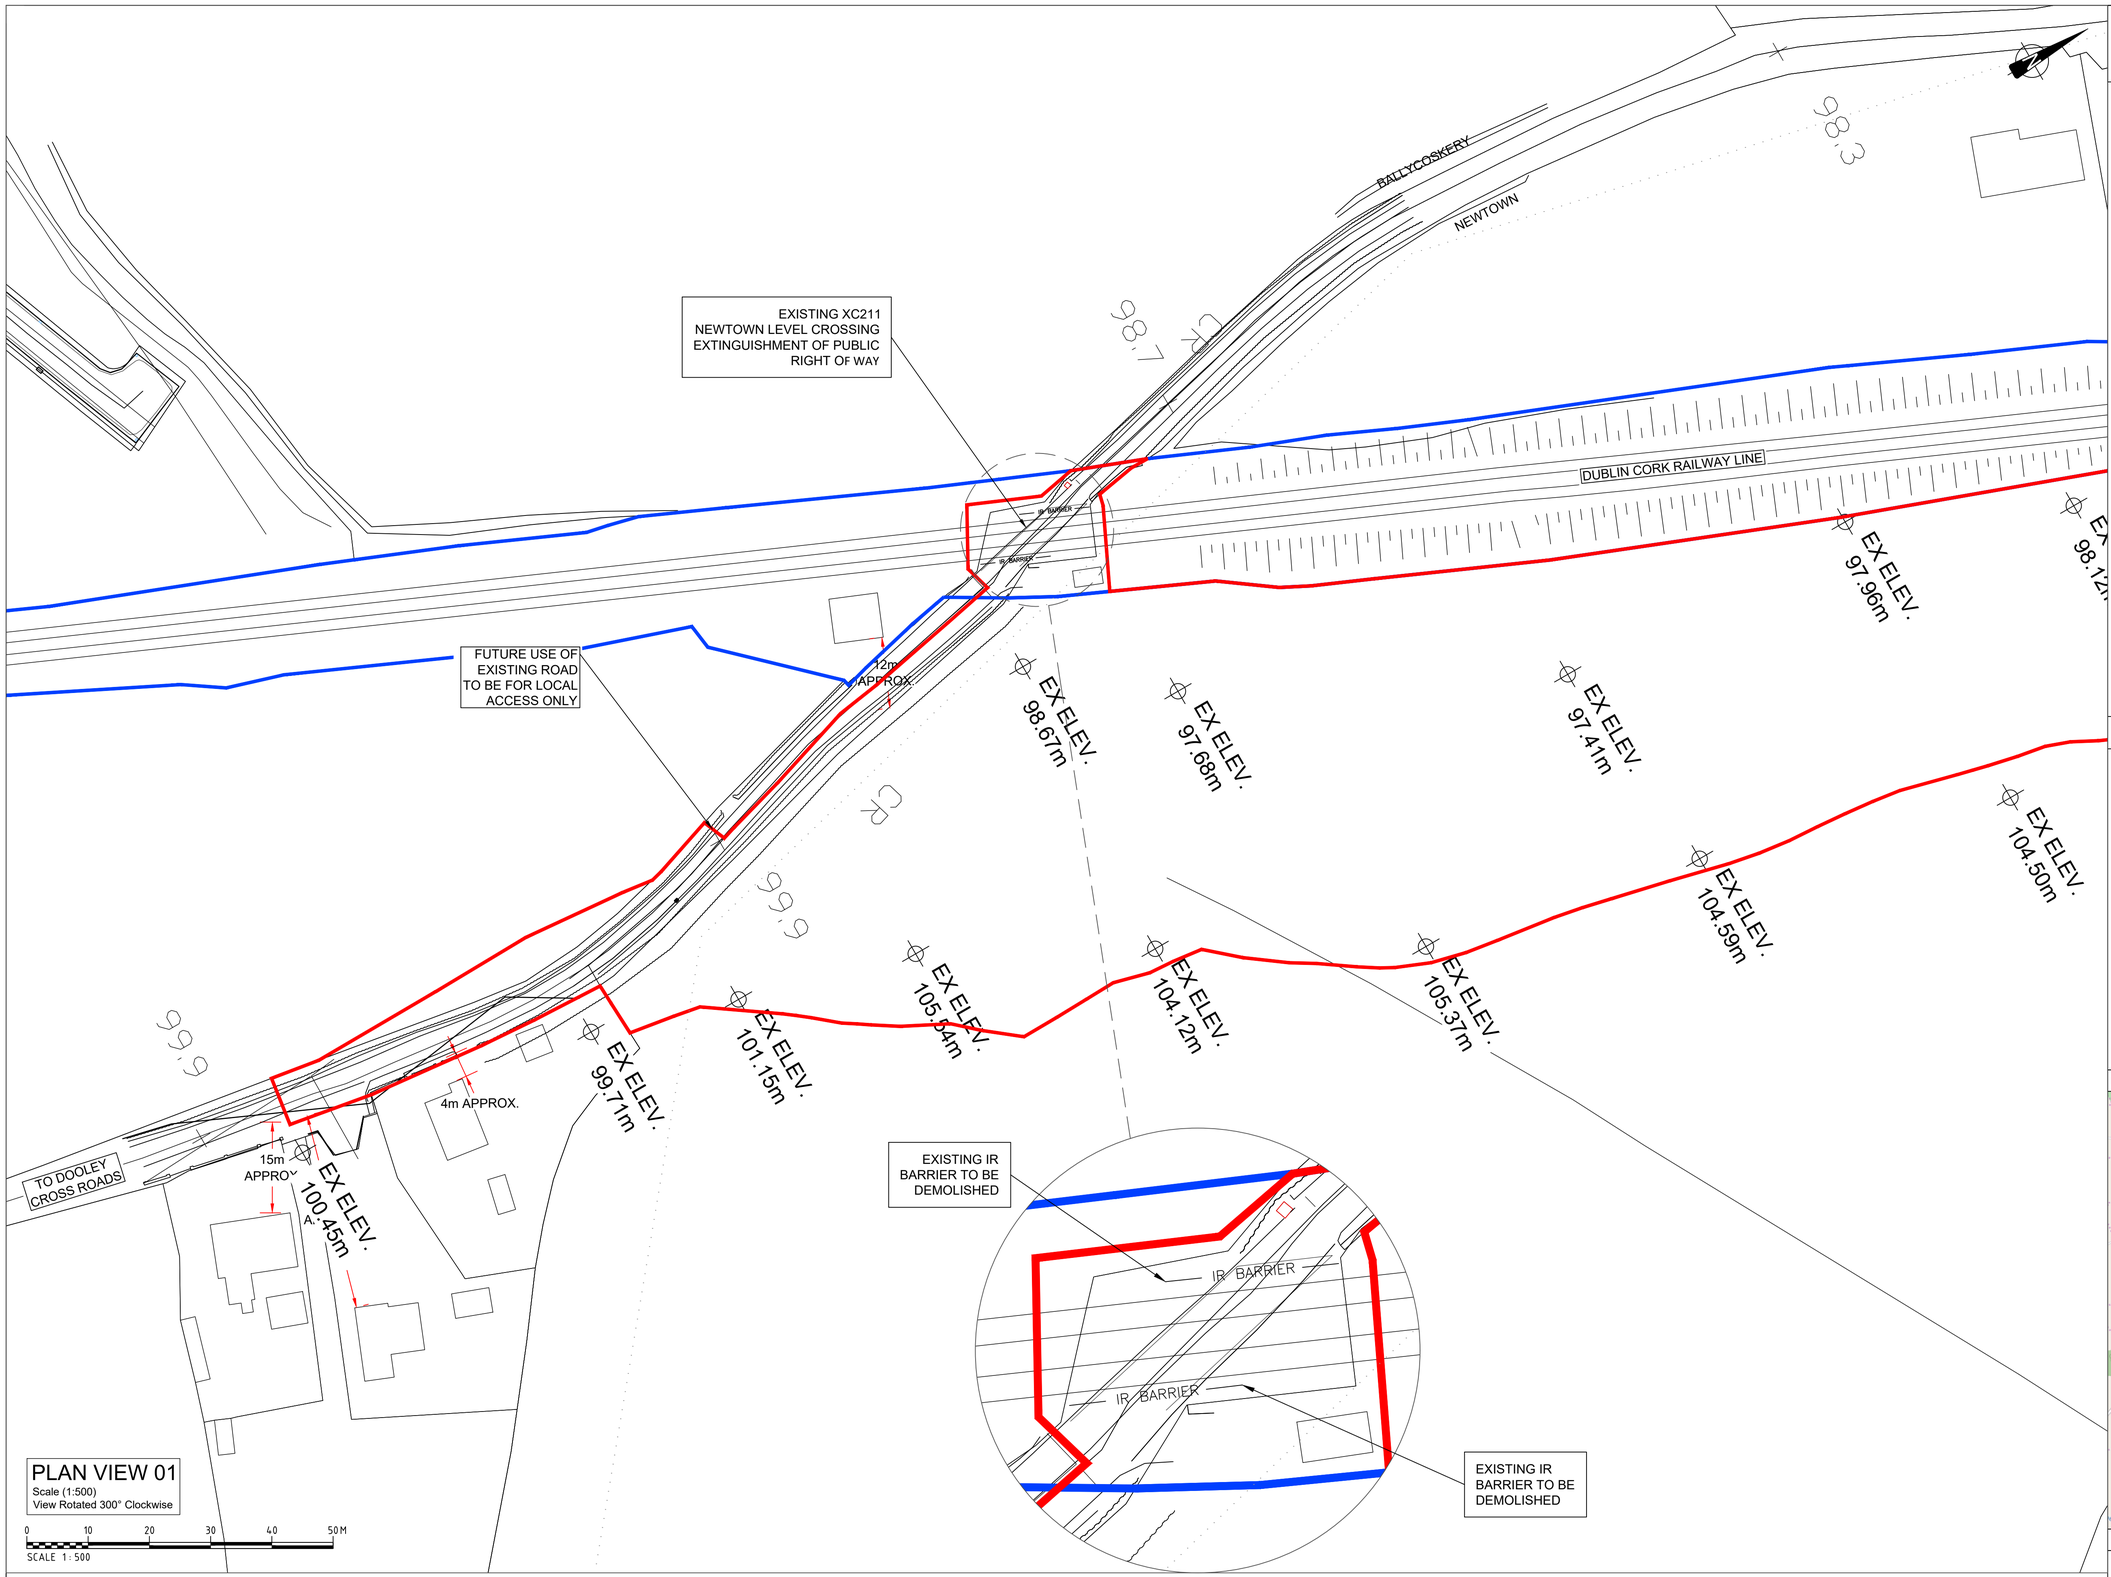

LEGEND

- WAYLEAVES / PUBLIC RIGHT OF WAY
- RED LINE BOUNDARY
- IRISH RAIL LAND OWNERSHIP
- IR BARRIER — EXISTING IR BARRIER

DRAWING PREPARED BY:

NAME: JOHN ROCKS

COMPANY: JACOBS ENGINEERING UK LTD.

ADDRESS: SECOND FLOOR, ROCHESTER BUILDING, 28 ADELAIDE STREET, BELFAST

LOCATION PLAN

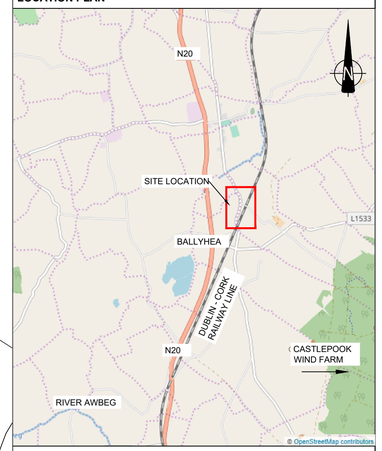

SCALE 1:50,000

© Ordnance Survey Ireland. All rights reserved. Licence number EN 0039719

CIE Iarnród Éireann Infrastructure

Rev	By	Date	Description
0	JR	NOV '20	ISSUE FOR COMMENT

Project:	CORK LINE LEVEL CROSSINGS
Component:	RAILWAY ORDER EIA
Title:	EXISTING SITE PLAN - XC211 NEWTOWN
Designed: FMD	File Name: *
Drawn: JR	Original scales: PLAN 1:500 : A1
Checked: FMD	Date: NOV '20
Drawing No.	32111000-JAC-HGN-XC211-DR-CH-0004i