PLAN 4A (i)
XC201 - THOMASTOWN

NOTES:

1. ALL DIMENSIONS ARE IN METRES UNLESS OTHERWISE STATED

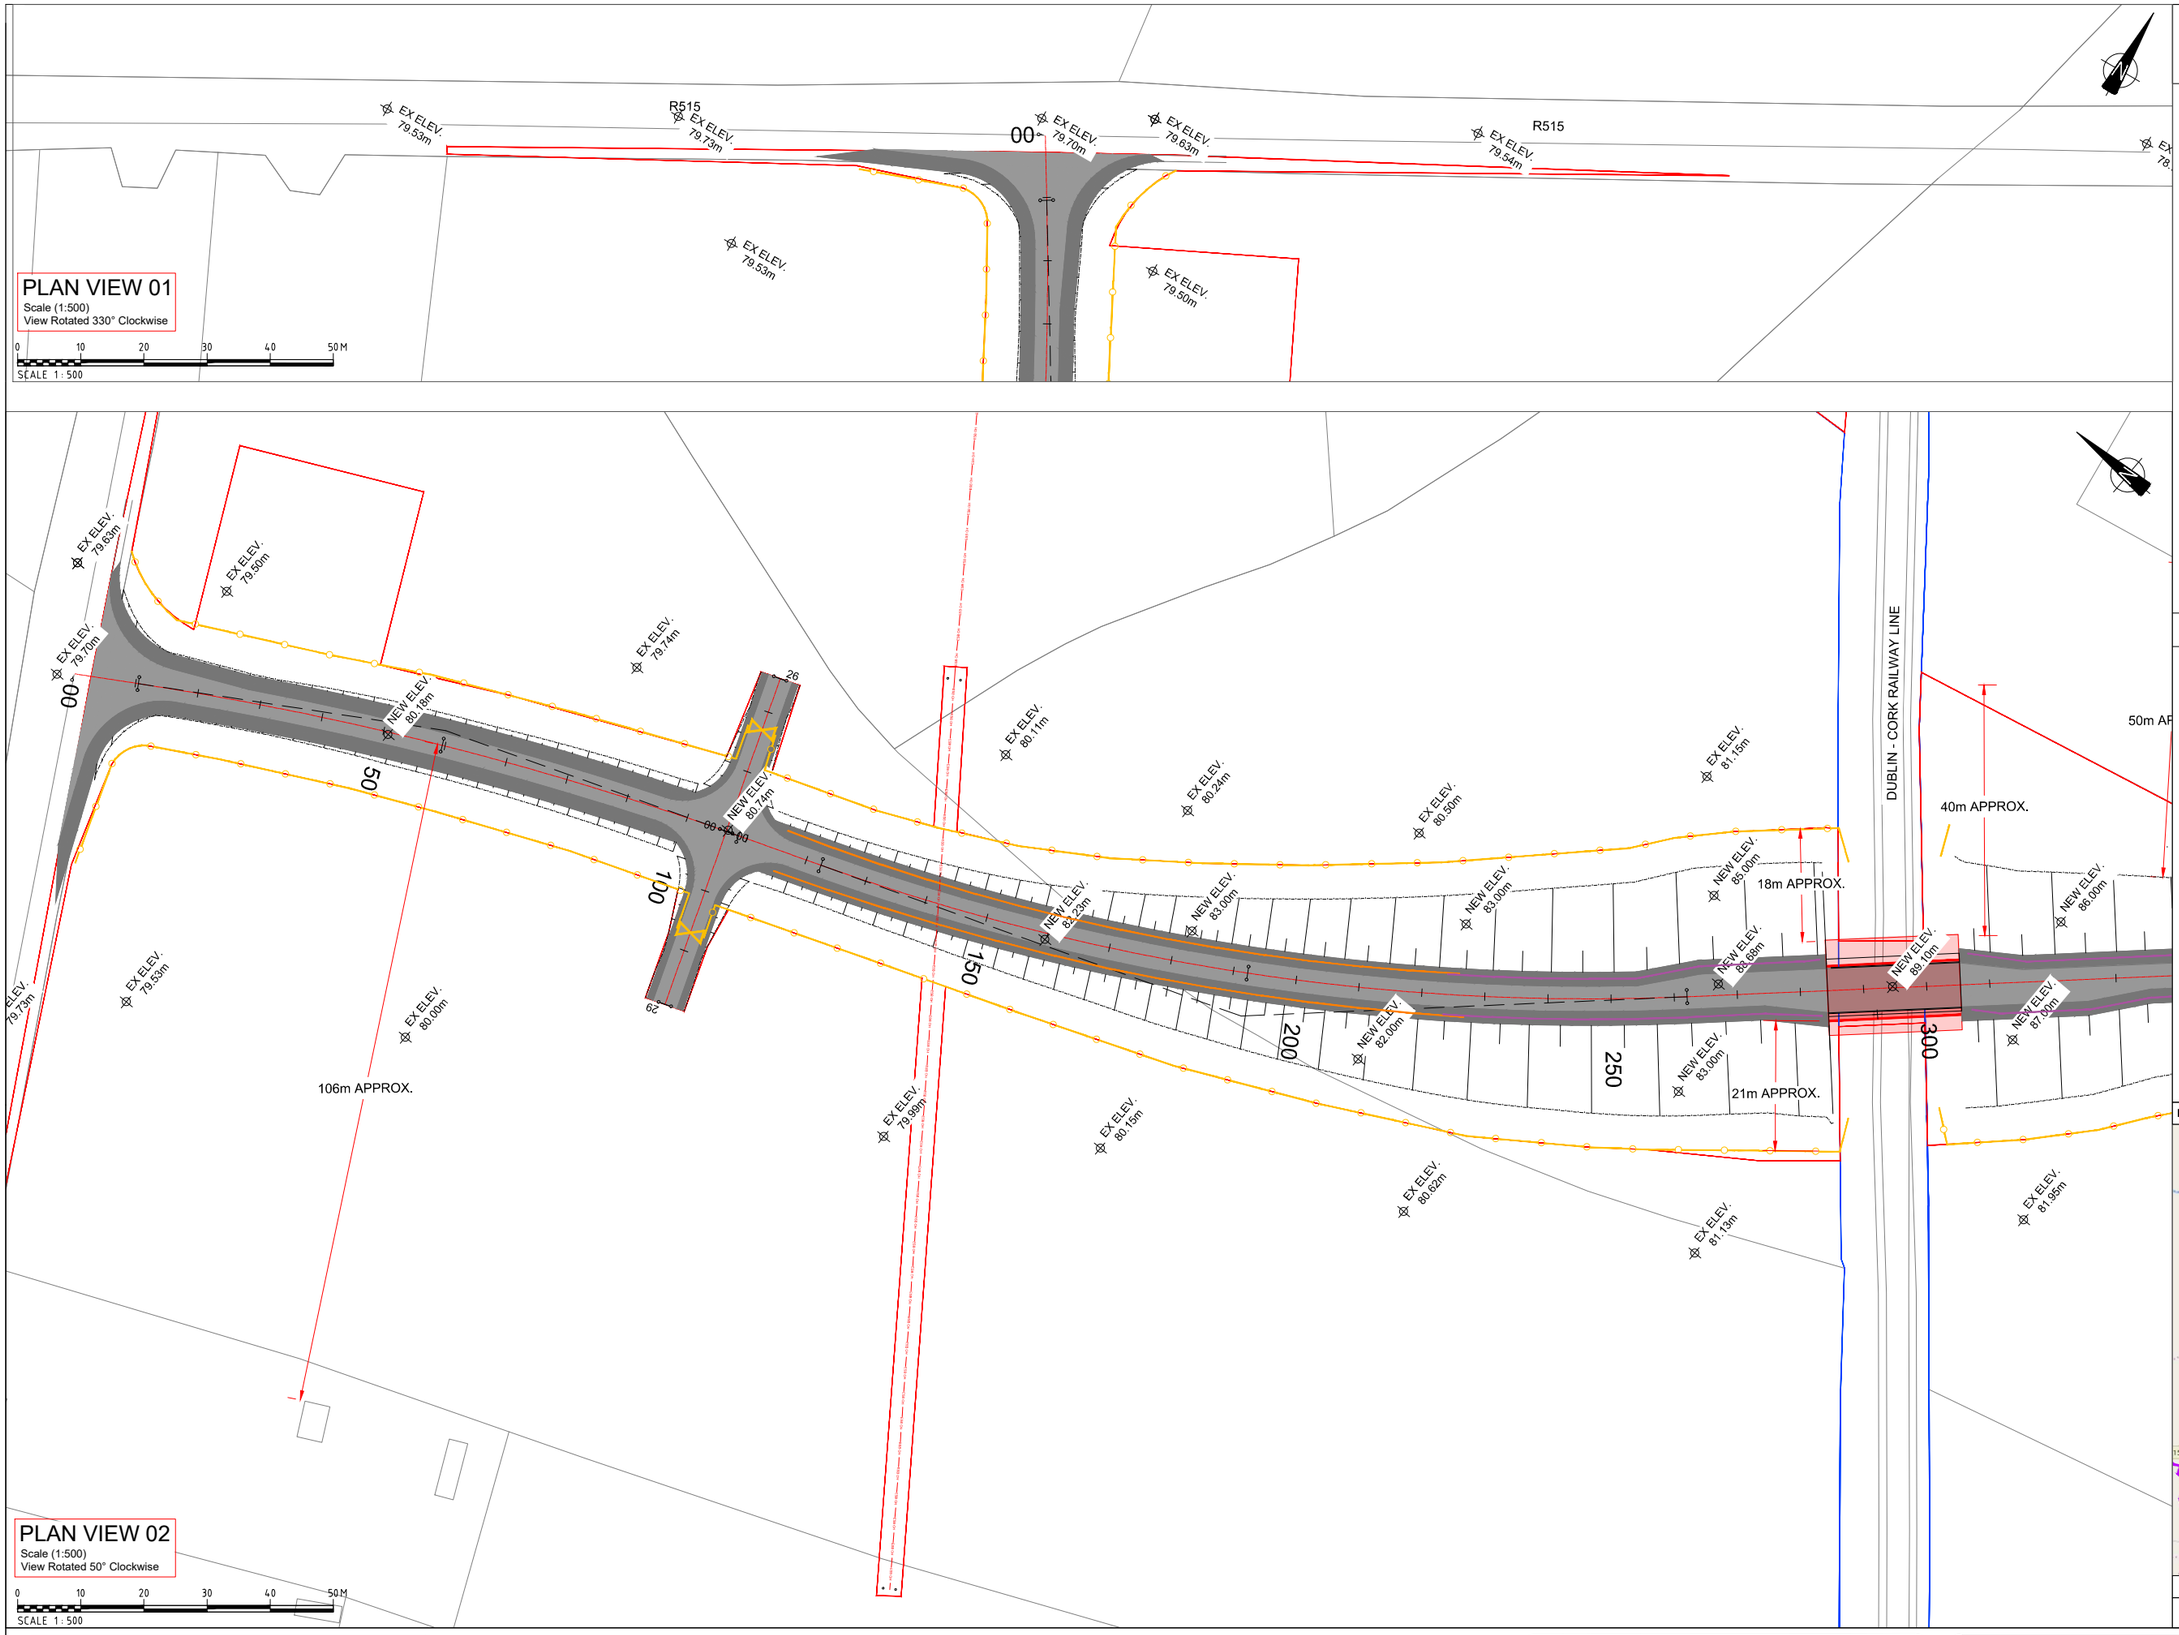

LEGEND

- PROPOSED ROAD ALIGNMENT
- PROPOSED FOOTWAY PAVEMENT
- PROPOSED STRUCTURE
- WAYLEAVE - RIGHT OF WAY
- RED LINE BOUNDARY
- IRISH RAIL LAND OWNERSHIP
- PROPOSED SAFETY BARRIER
- PROPOSED PEDESTRIAN GUARDRAIL
- PROPOSED FENCELINE
- PROPOSED GATE
- [] [] MASONRY WALL [] [] PROPOSED MASONRY WALL
- IR BARRIER — EXISTING IR BARRIER
- PALISADE GATE — PALISADE GATE

DRAWING PREPARED BY:

NAME: JOHN ROCKS

COMPANY: JACOBS ENGINEERING UK LTD.

ADDRESS: SECOND FLOOR, ROCHESTER BUILDING, 28 ADELAIDE STREET, BELFAST

LOCATION PLAN

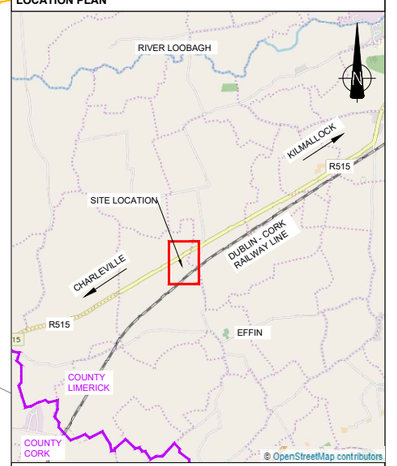

SCALE 1:50,000

© Ordnance Survey Ireland. All rights reserved. Licence number EN 0039719

Iarnród Éireann Infrastructure

Rev	By	Date	Description
0	JR	OCT '20	DRAFT ISSUE FOR COMMENT
1	AB	DEC '20	SITE NOTICES REMOVED
2	AB	APR '21	FINAL

Project:	CORK LINE LEVEL CROSSINGS
Component:	RAILWAY ORDER SCHEDULE DRAWING
Title:	PROPOSED SITE PLAN - XC201 THOMASTOWN - SHEET 1 OF 2

Designed:	SK	File Name:	-	Drawing No.
Drawn:	JR	Original scales:	PLAN 1:500 @ A1	32111000-JAC-LUX-XC201-DR-CH-004(i)
Checked:	FMD	Date:	DEC '20	