LEGEND

- NEW STATION
- ACCELERATED STATION
- EXISTING STATION
- UPGRADED STATION
- NEW DEPOT
- CLOSURE OF LEVEL CROSSING
- P&R — PARK & RIDE
- EXISTING RAILWAY LINE
- EXISTING RAILWAY LINE TO BE ELECTRIFIED WITH OVERHEAD LINES

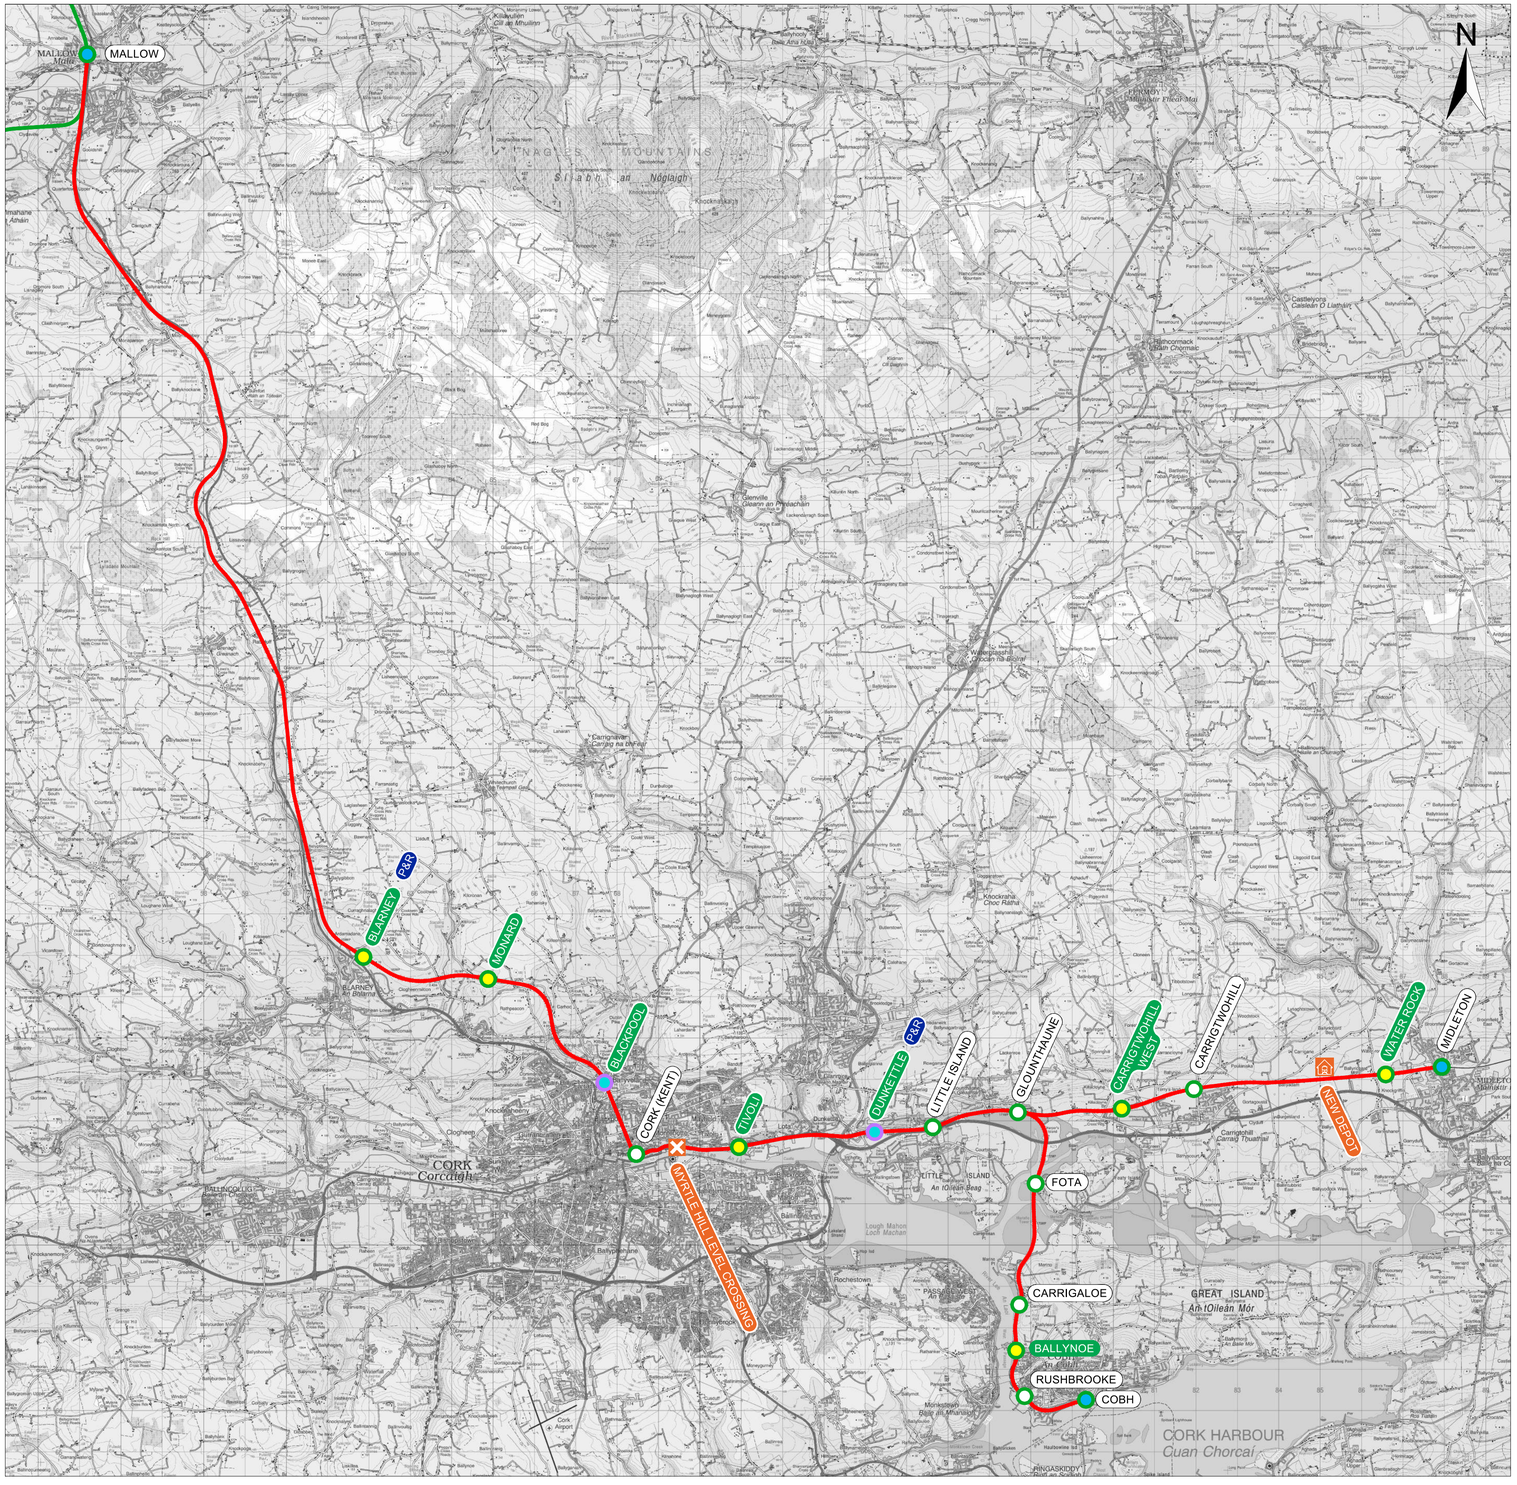

© Irish Rail (2026). This drawing is confidential and the copyright in it is owned by Irish Rail. This drawing must not be either loaned, copied or otherwise reproduced in whole or in part or used for any purpose without the prior permission of Irish Rail.
© Ordnance Survey Ireland and government of Ireland. All O.S. Data used for plans are printed under: "Copyright Ordnance Survey Ireland" Survey No. 0039726. (OSI Aerial Data or OSI Lidar Data) & Survey No. 2026/OSi_NMA_180 (OSi Vector Data).
All elevations are in metres and relate to OSi Geoid Model (OSGM15) Malin Head as defined by existing Project Control.
All Co-ordinates are in Irish Transverse Mercator Grid (ITM) as defined by OSi active GPS station Tallaght College (TLLG).

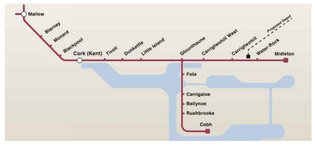

Rialtas na hÉireann Government of Ireland
Tionscadal Éireann Project Ireland 2040
CIE
NTA Údarás Náisiúnta Iompair National Transport Authority
Iarnród Éireann Irish Rail
TUC RAIL
TYPSA
ROD ROUGHAN & O'DONOVAN

Project Title:
CORK AREA COMMUTER RAIL PROGRAMME
(Main Works)

Figure Number::
LOCATION PLAN

MALLOW

BLARNEY

MONARD

BLACKPOOL

CORK (KENT)

TIVOLI

DUNKETTLE

LITTLE ISLAND

GLOUNTHAUNE

CARRIGTWOHILL WEST

CARRIGTWOHILL

WATER ROCK

MIDLETON

NEW DEPOT

FOTA

CARRIGALOE

BALLYNOE

RUSHBROOKE

COBH

MYRTLE HILL LEVEL CROSSING

P&R

LEGEND

- NEW STATION
- ACCELERATED STATION
- EXISTING STATION
- UPGRADED STATION
- NEW DEPOT
- CLOSURE OF LEVEL CROSSING
- P&R PARK & RIDE
- EXISTING RAILWAY LINE
- EXISTING RAILWAY LINE TO BE ELECTRIFIED WITH OVERHEAD LINES

© Irish Rail (2026). This drawing is confidential and the copyright in it is owned by Irish Rail. This drawing must not be either loaned, copied or otherwise reproduced in whole or in part or used for any purpose without the prior permission of Irish Rail.
© Ordnance Survey Ireland and government of Ireland. All O.S. Data used for plans are printed under: "Copyright Ordnance Survey Ireland" Survey No. 0039726. (OSI Aerial Data or OSI Lidar Data) & Survey No. 2026/OSi_NMA_180 (OSi Vector Data).
All elevations are in metres and relate to OSi Geoid Model (OSGM15) Malin Head as defined by existing Project Control.
All Co-ordinates are in Irish Transverse Mercator Grid (ITM) as defined by OSi active GPS station Tallaght College (TLLG).

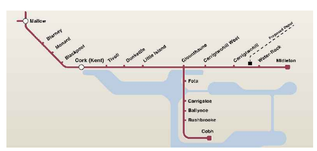

Rialtas na hÉireann Government of Ireland | Tionscadal Éireann Project Ireland 2040

CIE

NTA Údarás Náisiúnta Iompair National Transport Authority

Iarnród Éireann Irish Rail

TUC RAIL

TYPSA | ROD ROUGHAN & O'DONOVAN

Project Title:
CORK AREA COMMUTER RAIL PROGRAMME
(Main Works)

Figure Number::
KEY PLAN