


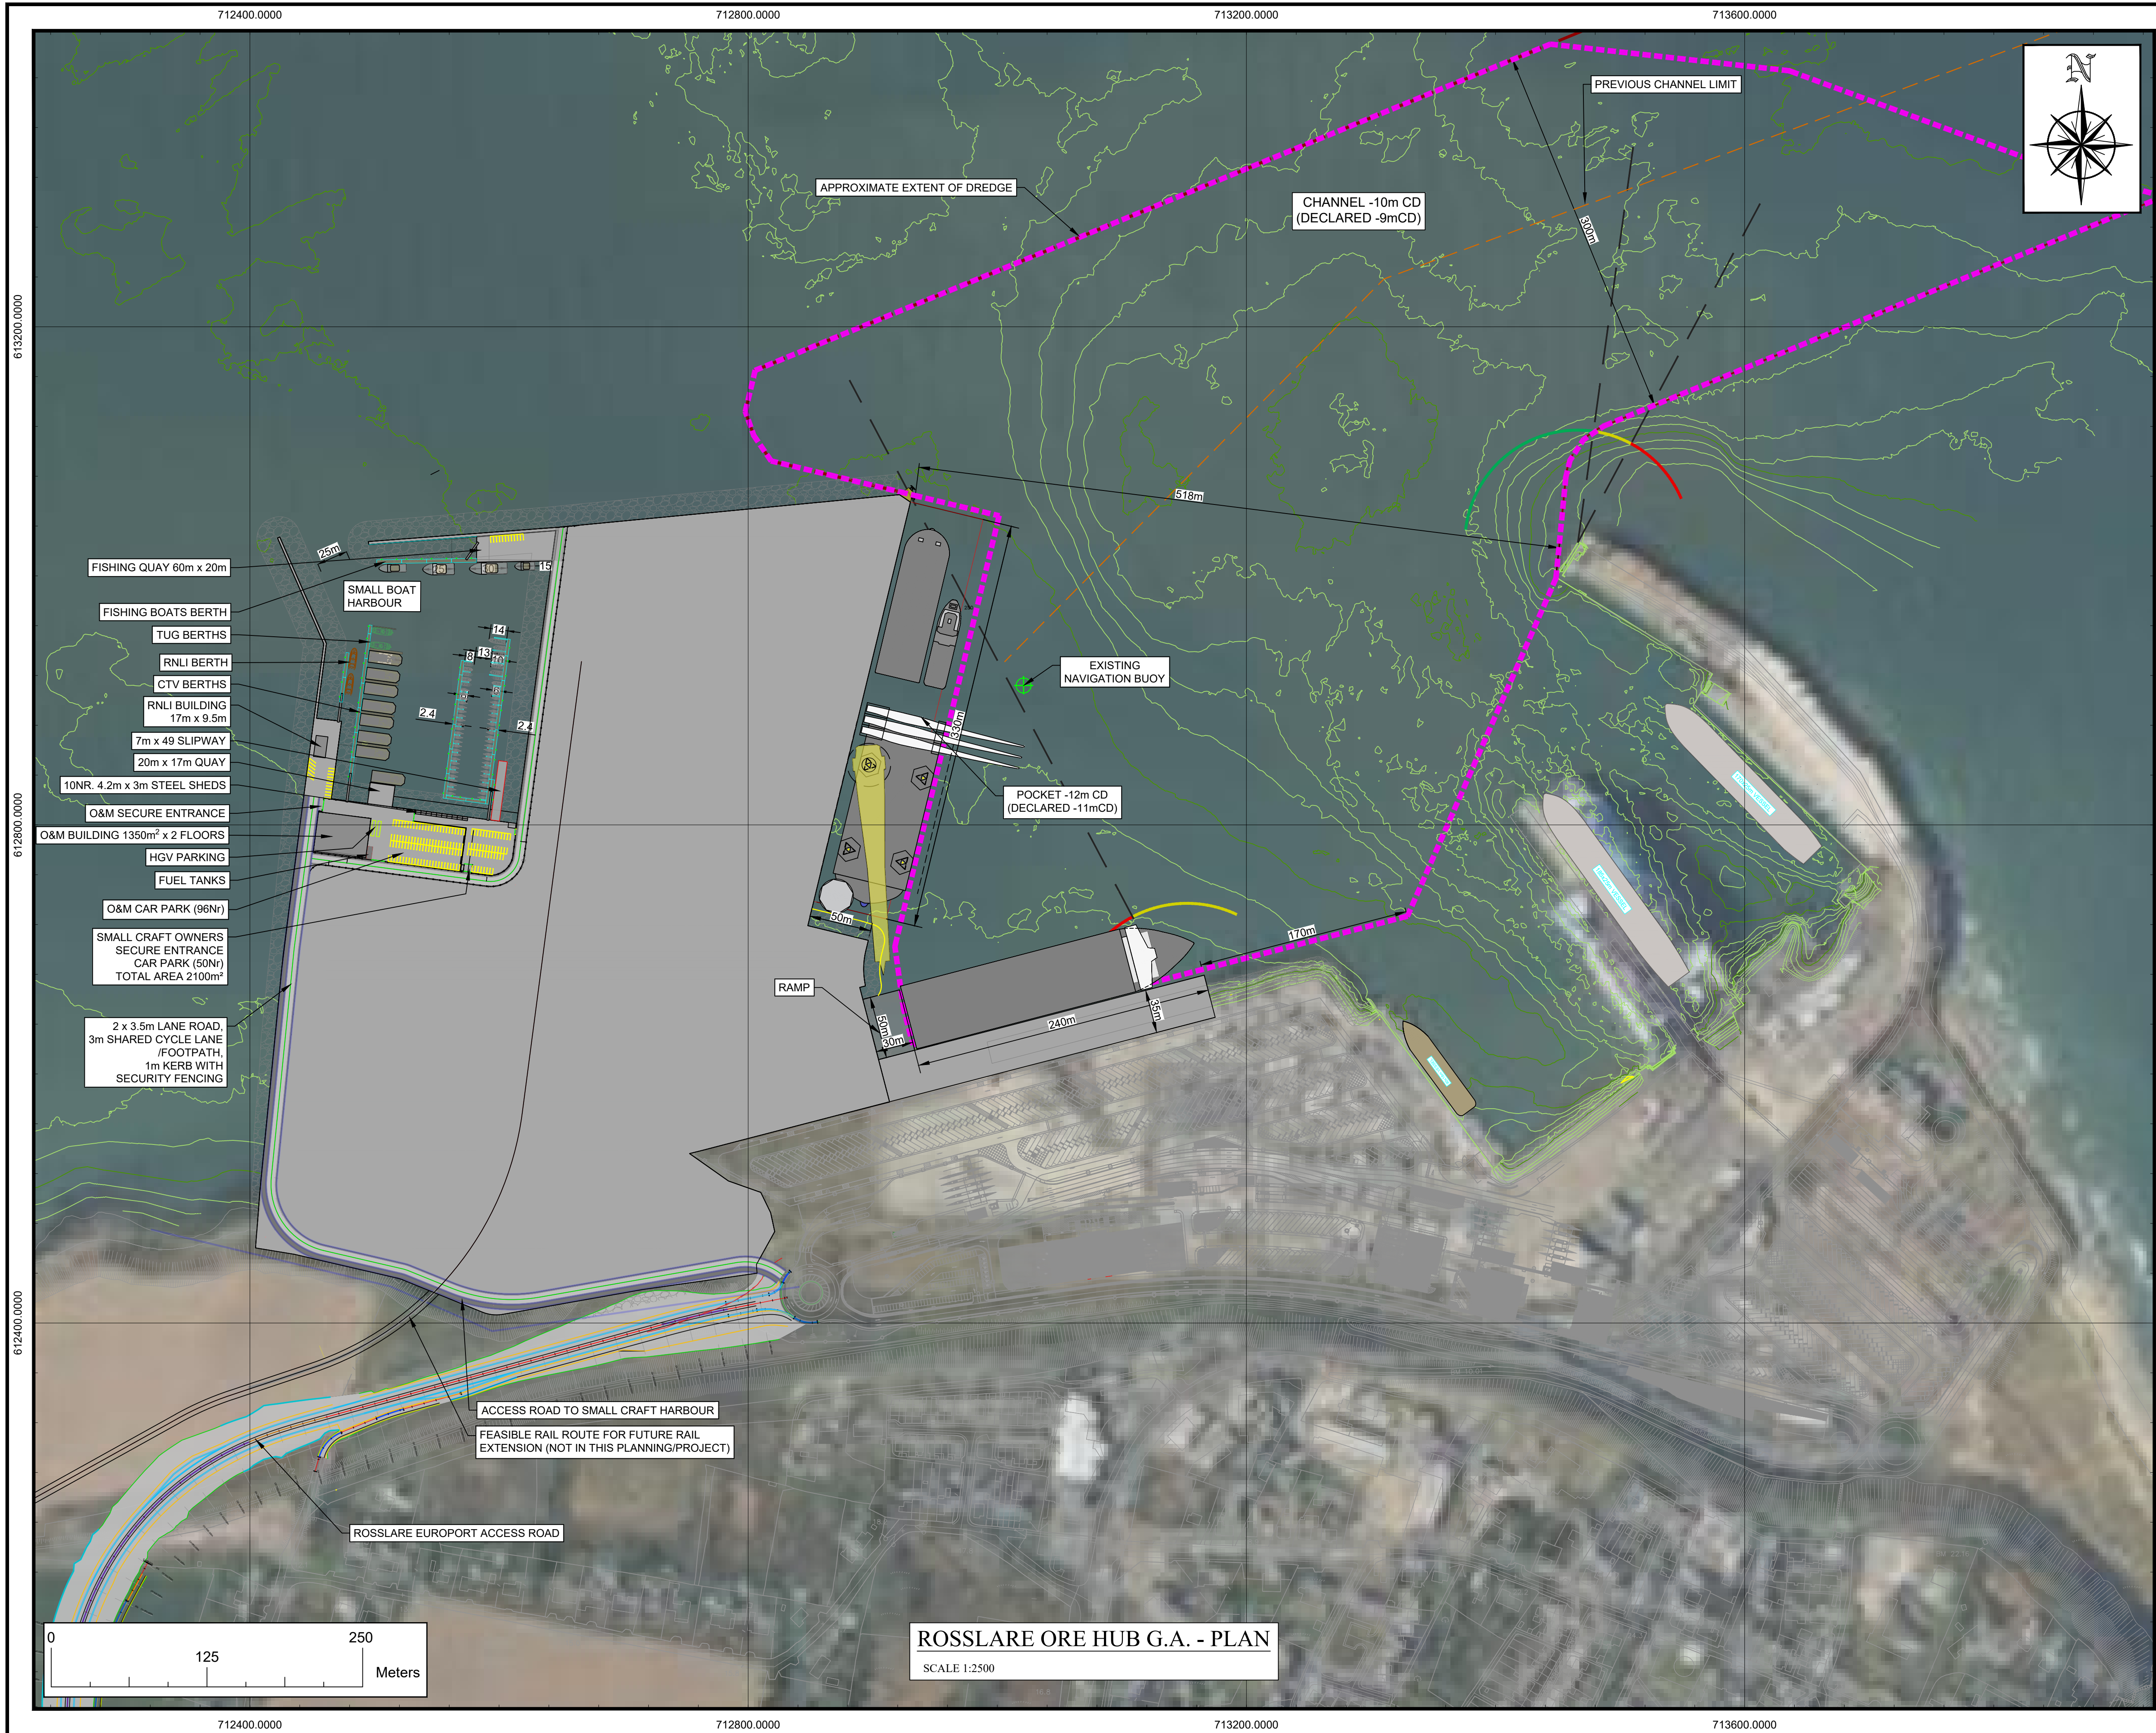

- NOTES:
1. ALL DIMENSIONS ARE IN METERS UNLESS OTHERWISE STATED
 2. USE DIMENSIONS ON DRAWINGS (DO NOT SCALE FROM DRAWINGS)
 3. COORDINATES ON ITM
 4. RAIL DESIGN SHOWN INDICATIVELY.

REV: S2-P02	DATE: 14/05/24	DRAWN BY: EFC	CHECKED BY: D.O'L
DESCRIPTION: SMALL BOATS PONTOONS LAYOUT UPDATED			
REV: S2-P01	DATE: 16/04/24	DRAWN BY: C.J.M	CHECKED BY: D.O'L
DESCRIPTION: ISSUED FOR INFORMATION			

GDG

GAVIN & DOHERTY
GEOSOLUTIONS

Unit A2,
Nutgrove Office Park,
Rathfarnham,
Dublin 14, D14 X627
Ireland.
T +353 (0)1-2071000
E info@gdgeo.com
www.gdgeo.com

FOR INFORMATION			
CLIENT:  Iarnród Éireann Irish Rail			
PARTNER:		NICHOLAS O'DWYER LTD.	
PROJECT TITLE:		ROSSLARE EUROPORT ORE HUB	
DRAWING No:		23170-GDG-ZZ-XX-DR-C-1007	
		Revision:	-S2 - P02
DRAWING TITLE: ROSSLARE ORE HUB GENERAL ARRANGEMENT PLAN - OPTION 2 (SBH)			
SCALE:	1:2500	SHEET SIZE:	A1
		DATE:	16/04/24
DRAWN BY:	EFC	CHECKED BY:	W.B.
		APPROVED BY:	D.O'L