


\\voddubp1\j\2024\1424114-02_WIP\01 MODELS\01 CAD\01 DWG\01 STG 2 - PRELIMINARY DESIGN\Emerging Preferred Options\01 Blarney\CV45-W04-P3-DWG-CV-TRJV-01000 - Blarney Key Plan.dwg

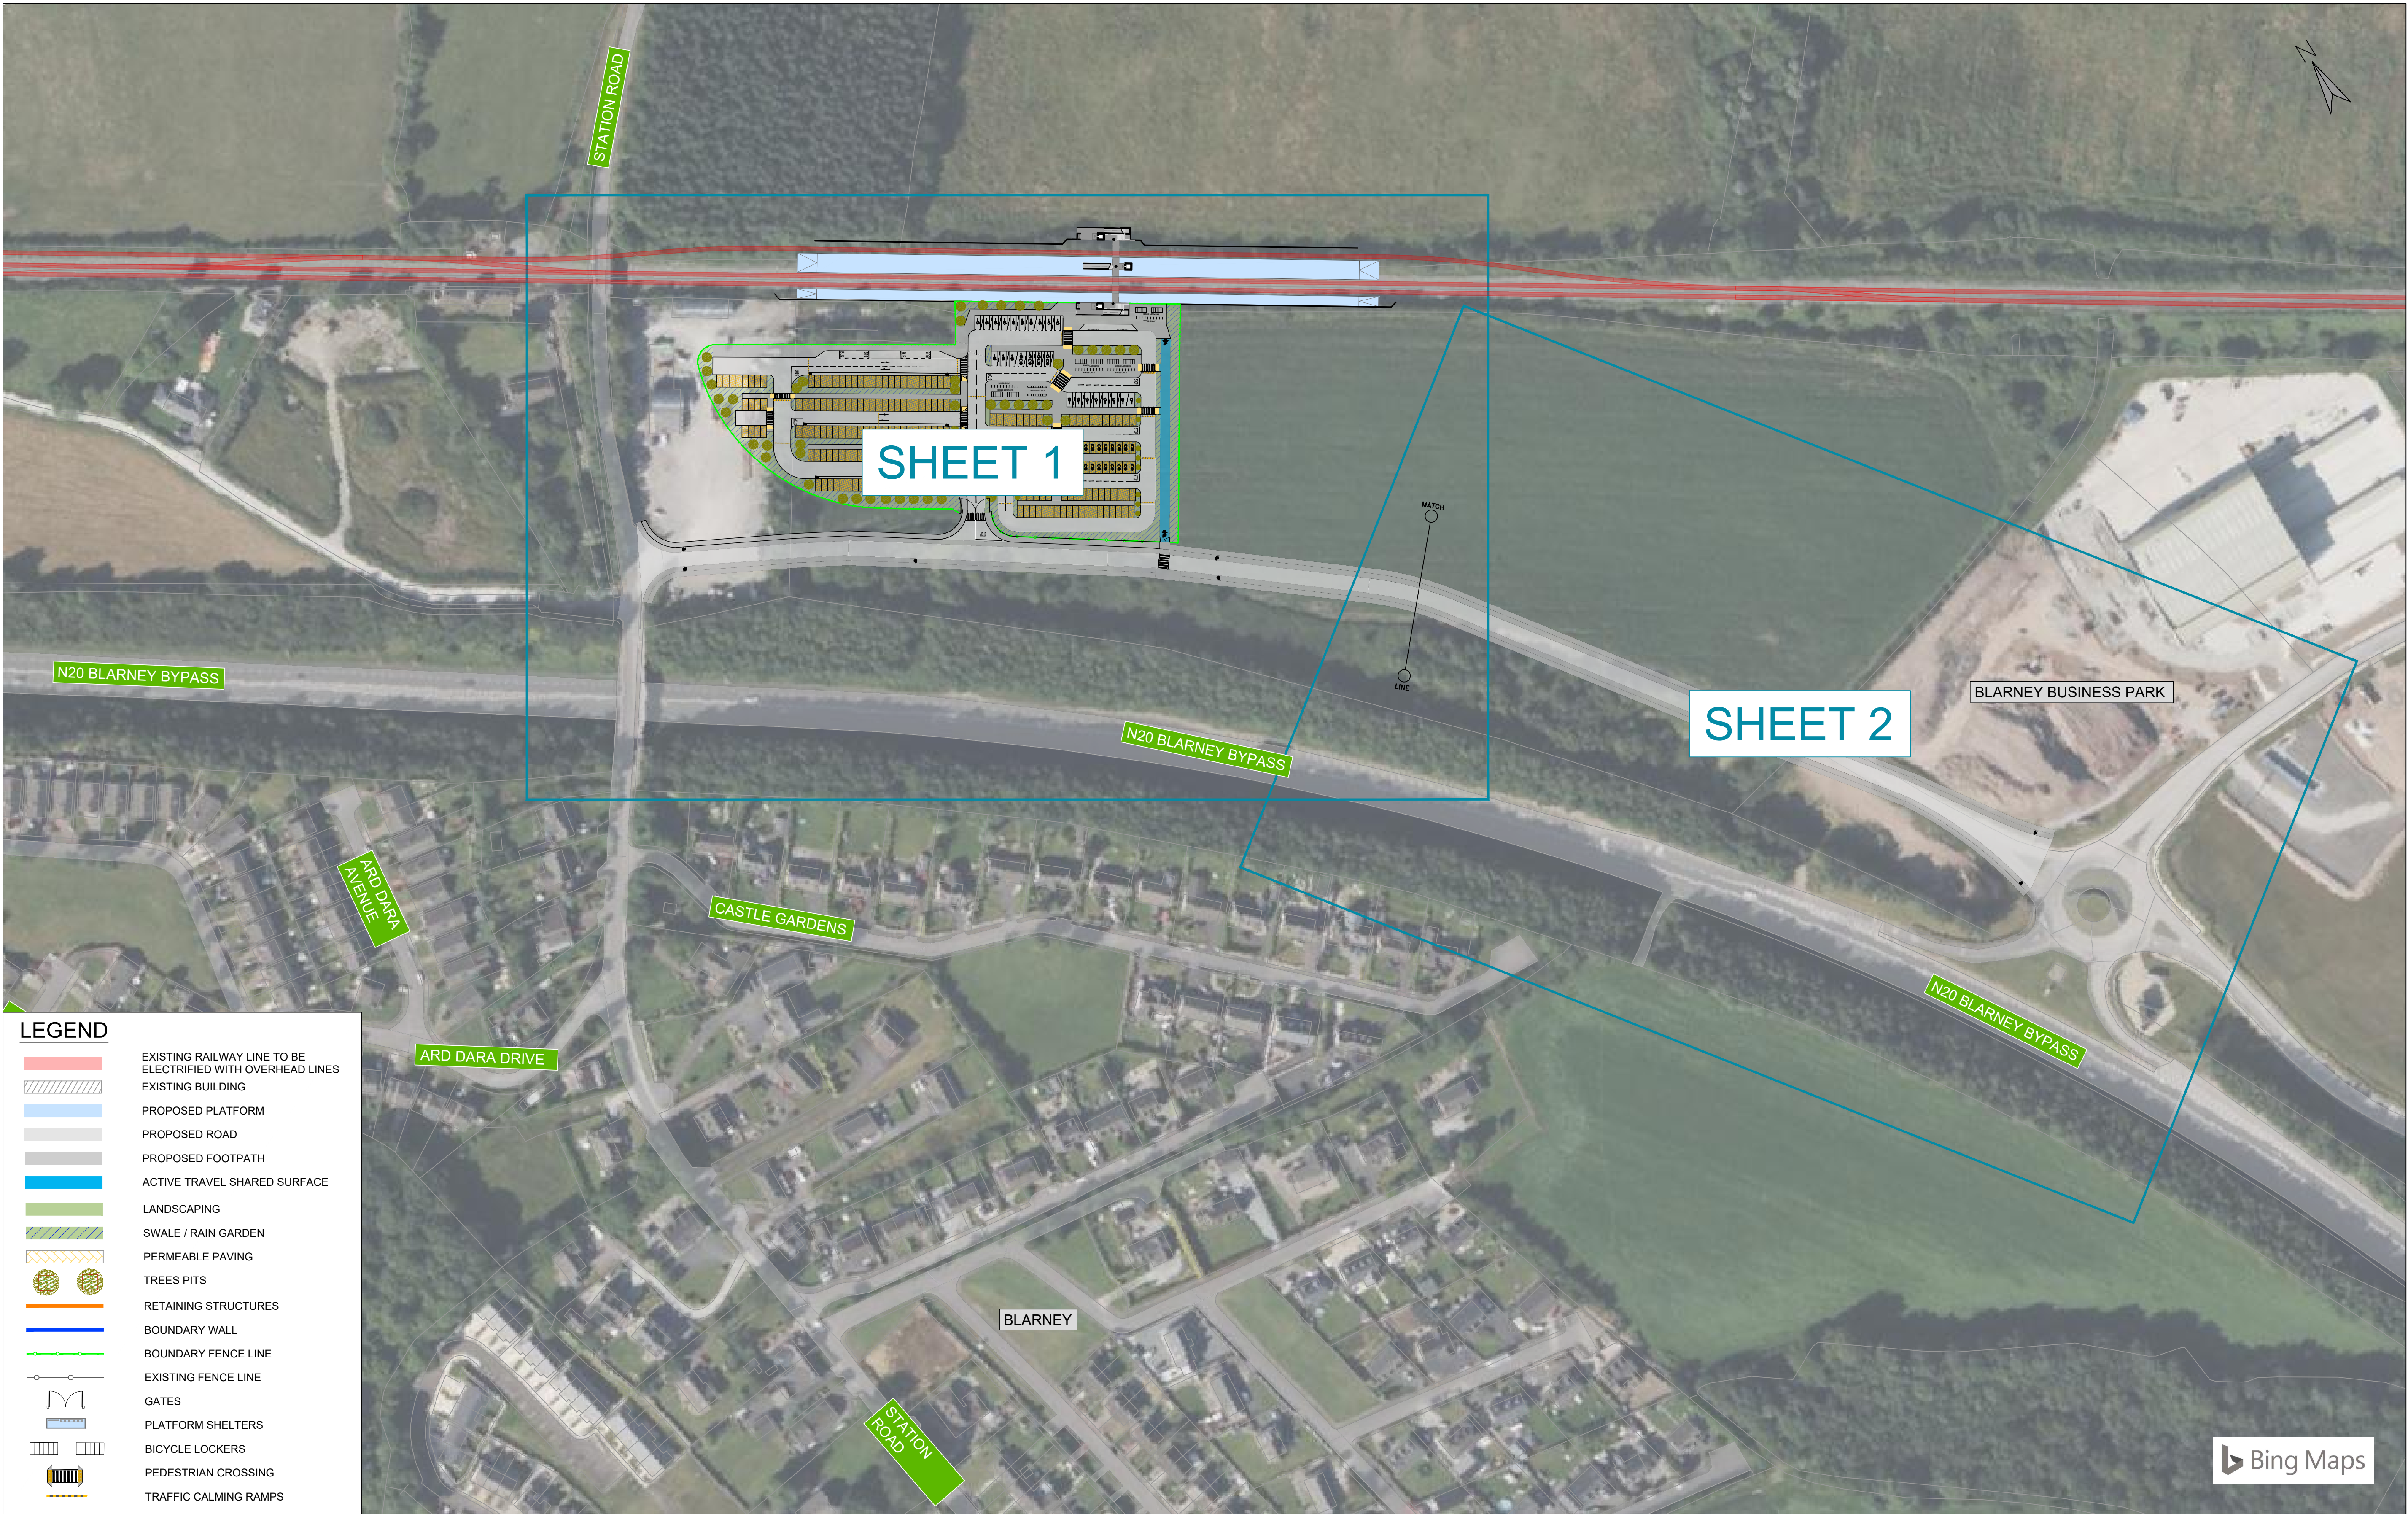

© Irish Rail (2022). This drawing is confidential and the copyright in it is owned by Irish Rail. This drawing must not be either loaned, copied or otherwise reproduced in whole or in part or used for any purpose without the prior permission of Irish Rail.
© Ordnance Survey Ireland and government of Ireland. All O.S. Data used for plans are printed under: "Copyright Ordnance Survey Ireland" Survey No. 0039722. (OSi Aerial Data or OSi Lidar Data) & Survey No. 2022/OSi_NMA_180 (OSi Vector Data).
All elevations are in metres and relate to OSi Geoid Model (OSGM02) Mean Head as defined by existing Project Control. All Co-ordinates are in Irish Transverse Mercator Grid (ITM) as defined by OSi active GPS station Tallaght College (TLLG).



Rev	Date	Drn	Chk'd	App'd	Description
P01	19/06/25	RE	TL	MK	PUBIC CONSULTATION REV 1

Client	
Date	1/2/2025
Project Code	24.114
Scale	1:500 @ A1 1:1000 @ A3
Issuer	TL

Engineering Designer	
Supported by:	
Drawn	RE
Checked	TL
Approved	MK

Project Title	CORK AREA COMMUTER RAIL PROGRAMME (Main Works)		
Drawing Title	BLARNEY EMERGING PREFERRED OPTION KEY PLAN		
Drawing File Name	C745-W04-P3-DWG-CV-TRJV-01000	Version	P01
Status	DR		

DO NOT SCALE USE FIGURED DIMENSIONS ONLY

\\voddubhp1\U2024\24114\24114-02_WIP\01 MODELS\01 CAD\01 DWG\01 STG 2 - PRELIMINARY DESIGN\Emerging Preferred Options\04 Tivoli\045-W04-P3-DWG-CV-TRJV-04001 - Tivoli Emerging Preferred Option.dwg



© Irish Rail (2022). This drawing is confidential and the copyright in it is owned by Irish Rail. This drawing must not be either loaned, copied or otherwise reproduced in whole or in part or used for any purpose without the prior permission of Irish Rail.
© Ordnance Survey Ireland and government of Ireland. All O.S. Data used for plans are printed under: "Copyright Ordnance Survey Ireland" Survey No. 0039722. (OSi Aerial Data or OSi Lidar Data) & Survey No. 2022/OSi_NMA_180 (OSi Vector Data).
All elevations are in metres and relate to OSi Geoid Model (OSGM02) Main Head as defined by existing Project Control. All Co-ordinates are in Irish Transverse Mercator Grid (ITM) as defined by OSi active GPS station Tallaght College (TLLG).



Rev	Date	Drm	Chk'd	App'd	Description
P01	19/06/25	RE	TL	MK	PUBIC CONSULTATION REV 1

Client	
Date	1/2/2025
Scale	1:1000 @ A1 1:500 @ A3
Project Code	24.114
Issuer	TL

Engineering Designer	
Supported by:	
Drawn	RE
Checked	TL
Approved	MK

Project Title	
CORK AREA COMMUTER RAIL PROGRAMME (Main Works)	
Drawing Title	
TIVOLI EMERGING PREFERRED OPTION	
Drawing File Name	C745-W04-P3-DWG-CV-TRJV-04001
Version	P01
Status	DR

DO NOT SCALE USE FIGURED DIMENSIONS ONLY

\\voddubp1\U2024\24114\24114-02_WIP\01_MODEL\01 CAD\01 DWG\01 STG 2 - PRELIMINARY DESIGN\Emerging Preferred Options\05 Dunkettle\C745-W04-P3-DWG-CV-TRJV-05002 - Dunkettle Emerging Preferred Option.dwg



© Irish Rail (2022). This drawing is confidential and the copyright in it is owned by Irish Rail. This drawing must not be either loaned, copied or otherwise reproduced in whole or in part or used for any purpose without the prior permission of Irish Rail.
© Ordnance Survey Ireland and government of Ireland. All O.S. Data used for plans are printed under: "Copyright Ordnance Survey Ireland" Survey No. 0039722. (OSi Aerial Data or OSi Lidar Data) & Survey No. 2022/OSi_NMA_180 (OSi Vector Data).
All elevations are in metres and relate to OSi Geoid Model (OSGM02) Mean Head as defined by existing Project Control. All Co-ordinates are in Irish Transverse Mercator Grid (ITM) as defined by OSi active GPS station Tallaght College (TLTG).



Rev	Date	Dm	Chk'd	App'd	Description
P01	19/06/25	RE	TL	MK	PUBIC CONSULTATION REV 1


Client	
Date	1/2/2025
Scale	1:500 @ A1 1:1000 @ A3
Project Code	24.114
Issuer	TL

Engineering Designer	
Supported by:	
Drawn	RE
Checked	TL
Approved	MK

Project Title	
CORK AREA COMMUTER RAIL PROGRAMME (Main Works)	
Drawing Title	
DUNKETTLE EMERGING PREFERRED OPTION SHEET 2	
Drawing File Name	C745-W04-P3-DWG-CV-TRJV-05002
Version	P01
Status	DR

DO NOT SCALE USE FIGURED DIMENSIONS ONLY

\\voddubp1\j\2024\1424114-02_WIP\01 MODELS\01 CAD\01 DWG\01 STG 2 - PRELIMINARY DESIGN\Emerging Preferred Options\07 Carrigwohill West\Emerging Preferred Option.dwg

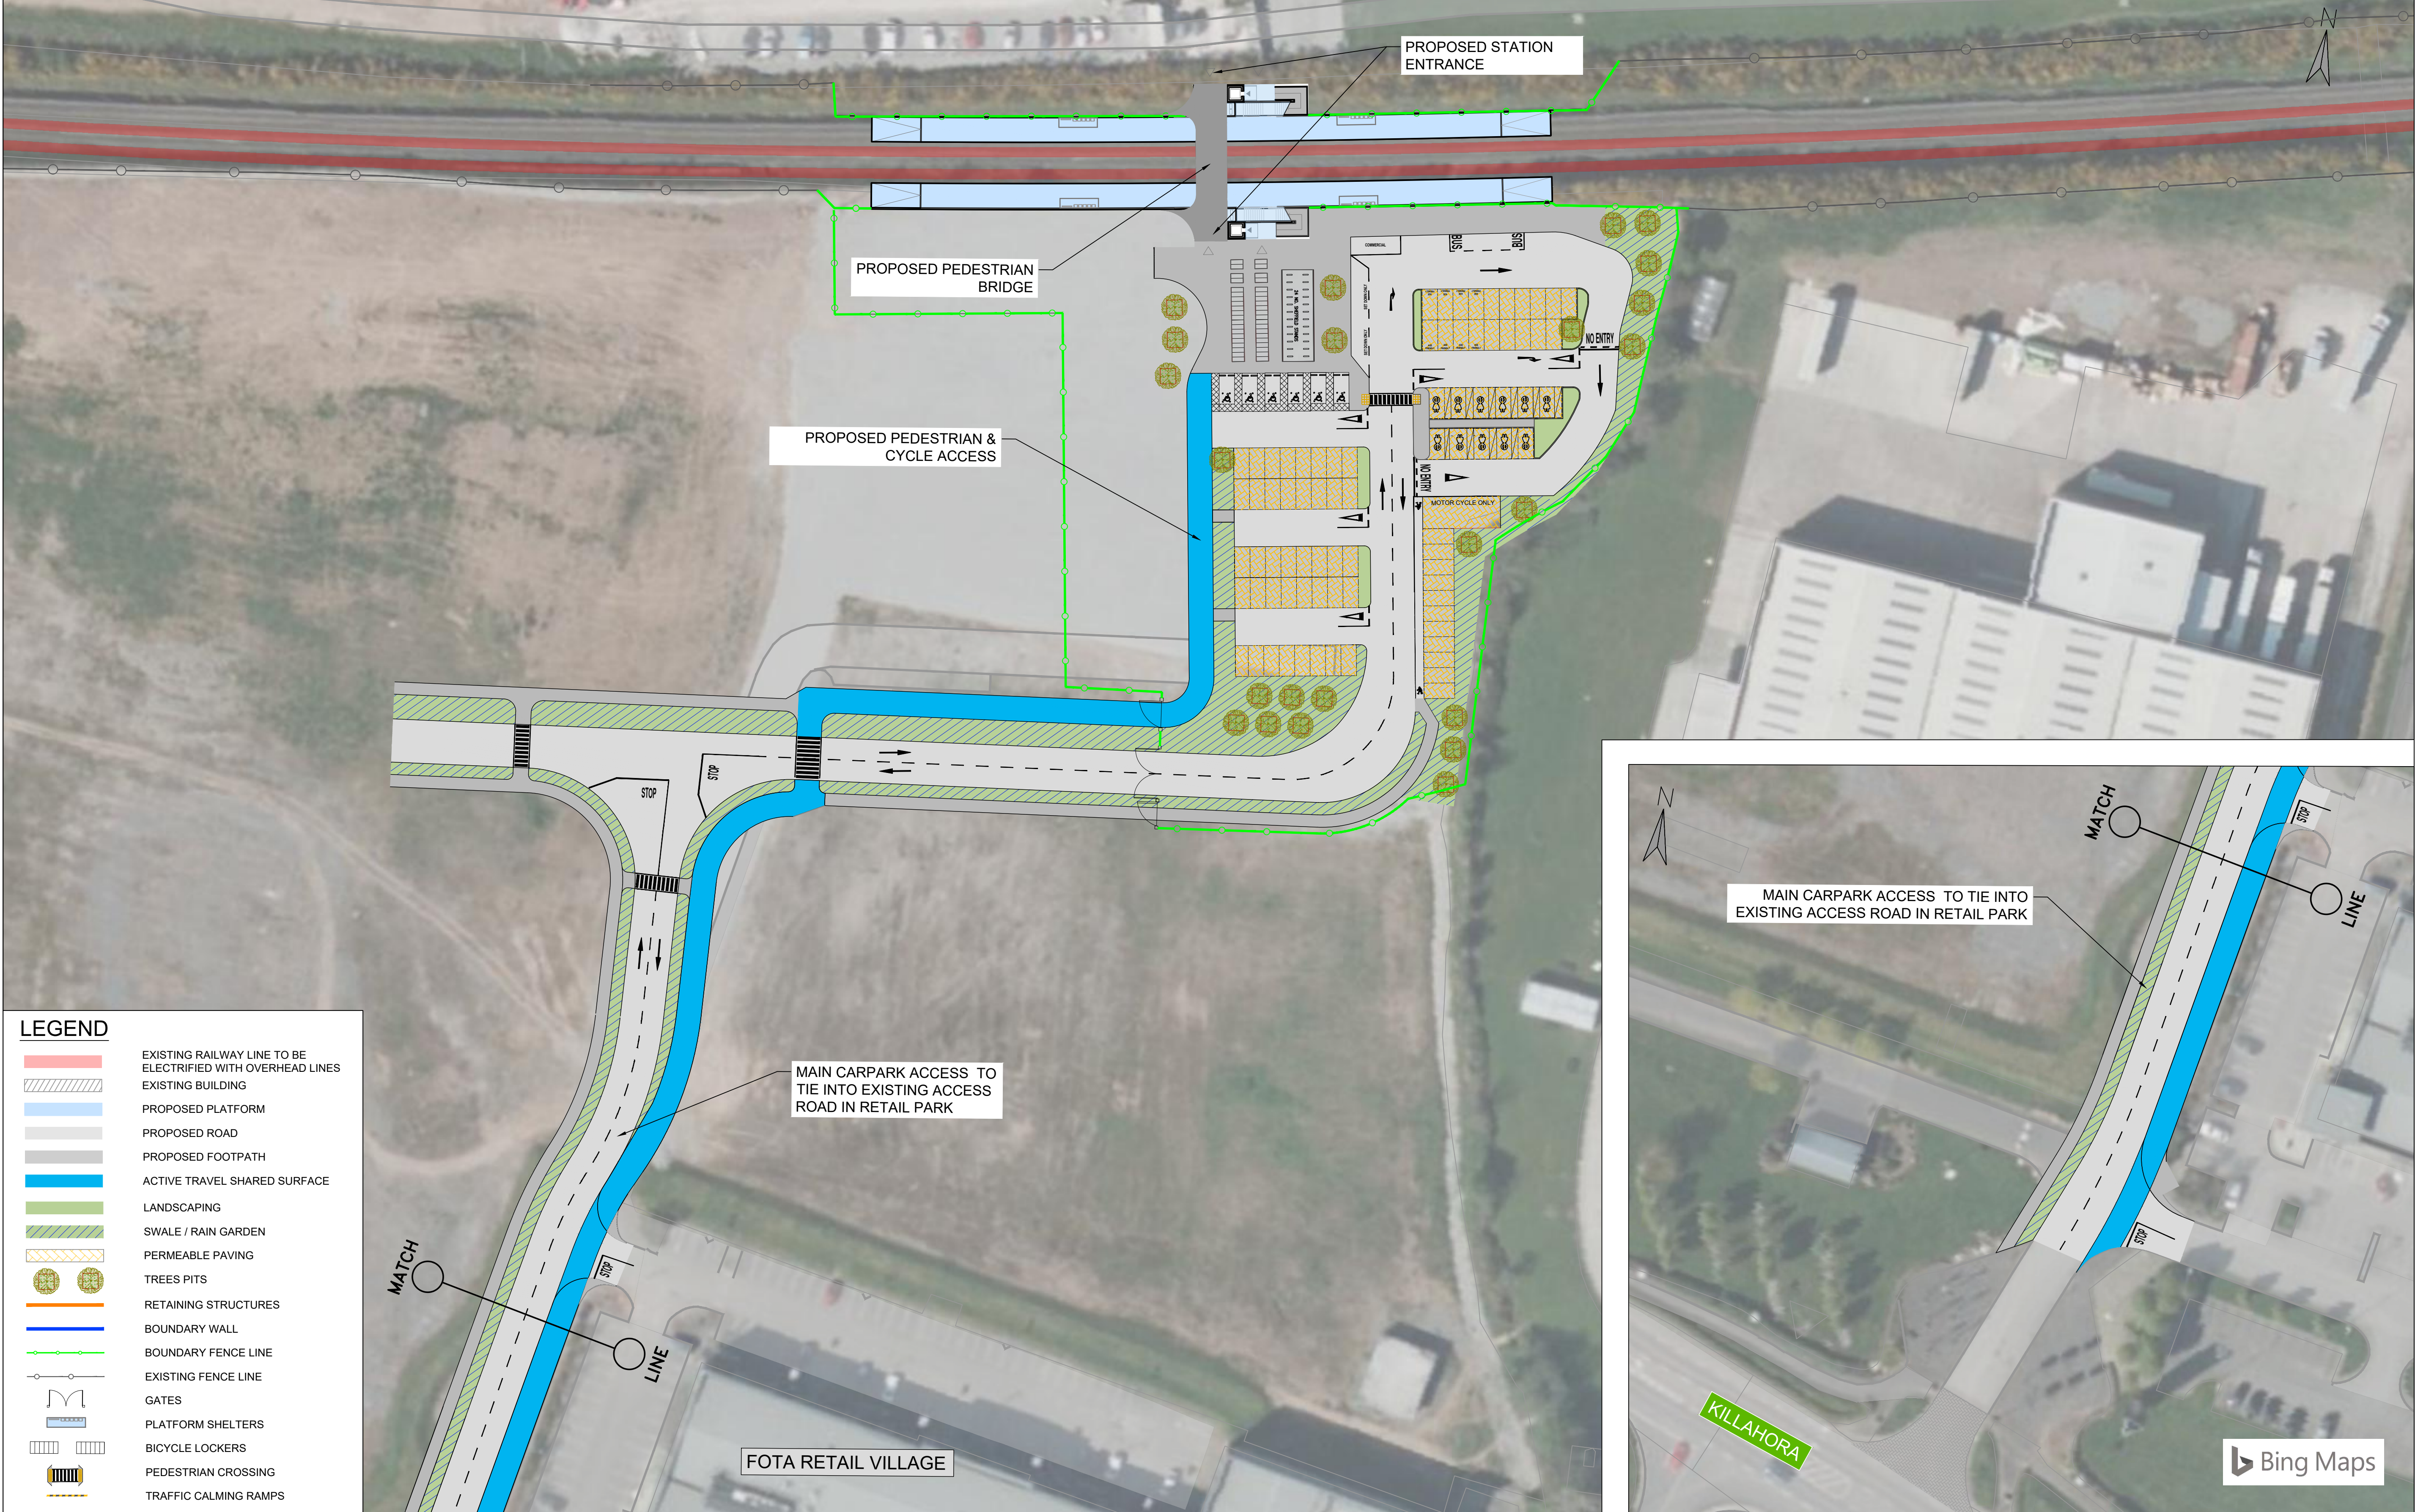

© Irish Rail (2022). This drawing is confidential and the copyright in it is owned by Irish Rail. This drawing must not be either loaned, copied or otherwise reproduced in whole or in part or used for any purpose without the prior permission of Irish Rail.
© Ordnance Survey Ireland and government of Ireland. All O.S. Data used for plans are printed under: "Copyright Ordnance Survey Ireland" Survey No. 0039722, (OSi Aerial Data or OSi Lidar Data) & Survey No. 2022/OSi_NMA_180 (OSi Vector Data).
All elevations are in metres and relate to OSi Geoid Model (OSGM02) Main Head as defined by existing Project Control. All Co-ordinates are in Irish Transverse Mercator Grid (ITM) as defined by OSi active GPS station Tallaght College (TLLG).



Rev	Date	Drn	Chk'd	App'd	Description
P01	19/06/25	RE	TL	MK	PUBIC CONSULTATION REV 1

Client	
Date	1/2/2025
Project Code	24.114
Scale	1:500 @ A1 1:1000 @ A3
Issuer	TL

Engineering Designer	
Supported by:	
Drawn	RE
Checked	TL
Approved	MK

Project Title	
CORK AREA COMMUTER RAIL PROGRAMME (Main Works)	
Drawing Title	
CARRIGTWOHILL WEST EMERGING PREFERRED OPTION	
Drawing File Name	
C745-W04-P3-DWG-CV-TRJV-07001	
Version	P01
Status	DR

DO NOT SCALE USE FIGURED DIMENSIONS ONLY

